1ST FLOOR LVL. TO 2ND FLOOR LVL. (TERRACE FLOOR LVL.)	Z1	SCR ZONE	OCR ZONE	Z1	SCR ZONE	OCR ZONE	Z1	SCR ZONE	OCR ZONE	Z1	SCR ZONE	OCR ZONE	Z1	SCR ZONE	OCR ZONE	Z1	SCR ZONE	OCR ZONE	Z1	SCR ZONE	OCR ZONE	Z1	SCR ZONE	OCR ZONE	Z1	SCR ZONE	OCR ZONE	Z1	SCR ZONE	OCR ZONE
	600	#8@100C/C	#8@200C/C	750	#8@100C/C	#8@200C/C	750	#8@100C/C	#8@200C/C	600	#8@100C/C	#8@200C/C	600	#8@100C/C	#8@200C/C	600	#8@100C/C	#8@200C/C	600	#8@100C/C	#8@200C/C	600	#8@100C/C	#8@200C/C	600	#8@100C/C	#8@200C/C	600	#8@100C/C	#8@200C/C
	300 600			450 750			450 750			300 600			300 600			300 600			300 600			300 600			300 600			300 600		
	8#16			10#25+4#20			10#25+4#20			8#16			8#16			8#16			8#16			8#16			8#16			10#25		
FOOTING TO 1ST FLOOR LVL.	Z1	SCR ZONE	OCR ZONE	Z1	SCR ZONE	OCR ZONE	Z1	SCR ZONE	OCR ZONE	Z1	SCR ZONE	OCR ZONE	Z1	SCR ZONE	OCR ZONE	Z1	SCR ZONE	OCR ZONE	Z1	SCR ZONE	OCR ZONE	Z1	SCR ZONE	OCR ZONE	Z1	SCR ZONE	OCR ZONE	Z1	SCR ZONE	OCR ZONE
	600	#8@100C/C	#8@200C/C	750	#8@100C/C	#8@200C/C	750	#8@100C/C	#8@200C/C	600	#8@100C/C	#8@200C/C	600	#8@100C/C	#8@200C/C	600	#8@100C/C	#8@200C/C	600	#8@100C/C	#8@200C/C	600	#8@100C/C	#8@200C/C	600	#8@100C/C	#8@200C/C	600	#8@100C/C	#8@200C/C
	300 600			450 750			450 750			300 600			300 600			300 600			300 600			300 600			300 600			300 600		
	8#16			10#25+4#20			10#25+4#20			8#16			8#16			8#16			8#16			6#20 + 4#16			8#16			10#25		
COLUMN MARKED	C-1			C-2			C-3			C-4			C-5			C-6			C-7			C-8			C-9			C-10			C-11

1ST FLOOR LVL. TO 2ND FLOOR LVL. (TERRACE FLOOR LVL.)	Z1	SCR ZONE	OCR ZONE	Z1	SCR ZONE	OCR ZONE	Z1	SCR ZONE	OCR ZONE	Z1	SCR ZONE	OCR ZONE	Z1	SCR ZONE	OCR ZONE	Z1	SCR ZONE	OCR ZONE	Z1	SCR ZONE	OCR ZONE	Z1	SCR ZONE	OCR ZONE	Z1	SCR ZONE	OCR ZONE	Z1	SCR ZONE	OCR ZONE
	600	#8@100C/C	#8@200C/C	600	#8@100C/C	#8@200C/C	600	#8@100C/C	#8@200C/C	600	#8@100C/C	#8@200C/C	750	#8@100C/C	#8@200C/C	750	#8@100C/C	#8@200C/C	600	#8@100C/C	#8@200C/C	750	#8@100C/C	#8@200C/C	750	#8@100C/C	#8@200C/C	600	#8@100C/C	#8@200C/C
	300 600			300 600			300 600			300 600			450 750			450 750			300 600			300 750			300 750			300 600		
	6#25 + 4#20			8#16			8#16			10#16			10#25+4#20			10#25+4#20			8#16			12#25			18#25			8#20		
FOOTING TO 1ST FLOOR LVL.	Z1	SCR ZONE	OCR ZONE	Z1	SCR ZONE	OCR ZONE	Z1	SCR ZONE	OCR ZONE	Z1	SCR ZONE	OCR ZONE	Z1	SCR ZONE	OCR ZONE	Z1	SCR ZONE	OCR ZONE	Z1	SCR ZONE	OCR ZONE	Z1	SCR ZONE	OCR ZONE	Z1	SCR ZONE	OCR ZONE	Z1	SCR ZONE	OCR ZONE
	600	#8@100C/C	#8@200C/C	600	#8@100C/C	#8@200C/C	600	#8@100C/C	#8@200C/C	600	#8@100C/C	#8@200C/C	750	#8@100C/C	#8@200C/C	750	#8@100C/C	#8@200C/C	600	#8@100C/C	#8@200C/C	750	#8@100C/C	#8@200C/C	750	#8@100C/C	#8@200C/C	600	#8@100C/C	#8@200C/C
	300 600			300 600			300 600			300 600			450 750			450 750			300 600			300 750			300 750			300 600		
	6#25 + 4#20			8#16			6#20 + 4#16			10#16			10#25+4#20			10#25+4#20			8#16			12#25			18#25			8#20		
COLUMN MARKED	C-12			C-13			C-14			C-15			C-16			C-17			C-18			C-19			C-20			C-21			C-22

1ST FLOOR LVL. TO 2ND FLOOR LVL. (TERRACE FLOOR LVL.)	Z1	SCR ZONE	OCR ZONE	Z1	SCR ZONE	OCR ZONE	Z1	SCR ZONE	OCR ZONE	Z1	SCR ZONE	OCR ZONE	Z1	SCR ZONE	OCR ZONE	Z1	SCR ZONE	OCR ZONE	Z1	SCR ZONE	OCR ZONE	Z1	SCR ZONE	OCR ZONE	Z1	SCR ZONE	OCR ZONE	Z1	SCR ZONE	OCR ZONE
	600	#8@100C/C	#8@200C/C	600	#8@100C/C	#8@200C/C	600	#8@100C/C	#8@200C/C	600	#8@100C/C	#8@200C/C	600	#8@100C/C	#8@200C/C	600	#8@100C/C	#8@200C/C	600	#8@100C/C	#8@200C/C	600	#8@100C/C	#8@200C/C	600	#8@100C/C	#8@200C/C	750	#8@100C/C	#8@200C/C	600	#8@100C/C	#8@200C/C
	300 600			300 600			230 600			300 600			230 600			300 600			300 600			300 750			300 750			300 600		
	8#16			10#16			8#16			10#25			8#16			10#20			8#16			4#20+10#25			18#25			4#20 + 4#16		
FOOTING TO 1ST FLOOR LVL.	Z1	SCR ZONE	OCR ZONE	Z1	SCR ZONE	OCR ZONE	Z1	SCR ZONE	OCR ZONE	Z1	SCR ZONE	OCR ZONE	Z1	SCR ZONE	OCR ZONE	Z1	SCR ZONE	OCR ZONE	Z1	SCR ZONE	OCR ZONE	Z1	SCR ZONE	OCR ZONE	Z1	SCR ZONE	OCR ZONE	Z1	SCR ZONE	OCR ZONE
	600	#8@100C/C	#8@200C/C	600	#8@100C/C	#8@200C/C	600	#8@100C/C	#8@200C/C	600	#8@100C/C	#8@200C/C	600	#8@100C/C	#8@200C/C	600	#8@100C/C	#8@200C/C	600	#8@100C/C	#8@200C/C	600	#8@100C/C	#8@200C/C	600	#8@100C/C	#8@200C/C	750	#8@100C/C	#8@200C/C	600	#8@100C/C	#8@200C/C
	300 600			300 600			230 600			300 600			230 600			300 600			300 600			300 750			300 750			300 600		
	8#16			10#16			8#16			10#25			8#16			10#20			8#16			4#20+10#25			18#25			10#20		
COLUMN MARKED	C-23			C-24			C-25			C-26			C-27			C-28			C-29			C-30			C-31			C-32			C-33

CONC. GRADE:- M-30 (MIX DESIGN)
STEEL GRADE:- Fe-550 D
CLEAR COVER:- 40mm

BAR DIA LEGENDS

#10	#12	#16	#20
#25	#32		

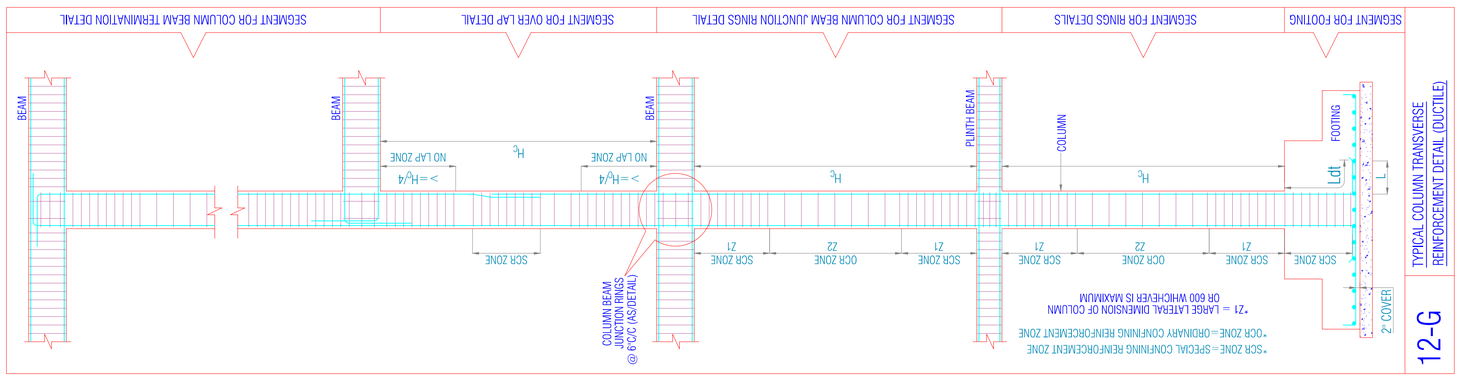

12-G TYPICAL COLUMN TRANSVERSE REINFORCEMENT DETAIL (DUCTILE)

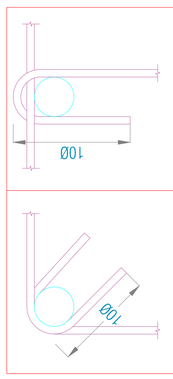

FOR 180° HOOK
FOR 135° HOOK

12 TYPICAL DETAILS OF HOOKS

PROJECT:	PROPOSED 5K KITCHEN & OFFICE AT KATRA
DRAWING TITLE:	COLUMN SCHEDULE
ARCHITECTS:	PROMAC CONSULTING GROUP 613, CROWN SQUARE, GANDHI PATH, VAISHALI NAGAR, JAIPUR-302 021 Ph: 0141-49-11-007, 9/834-70/07 Mail: promacconsultinggroup07@gmail.com

DRAWN BY:	KRISHNA	DRAWING. NO.	S-03
CHECKED BY:	VIKRAM	REVISION NO.	R-00
SCALE:	N.T.S.	DATE:	JULY 10/2025

STRUCTURAL CONSULTANT:
PRIME TECH DESIGN CONSULTANTS
54, VINOBA NAGAR, GIRDHAR MARG, MALVIYA NAGAR, JAIPUR-17
M: 94142 97788, T: 0141-4008963
E: ptdcjaipur@gmail.com
website:www.primetechstructures.com